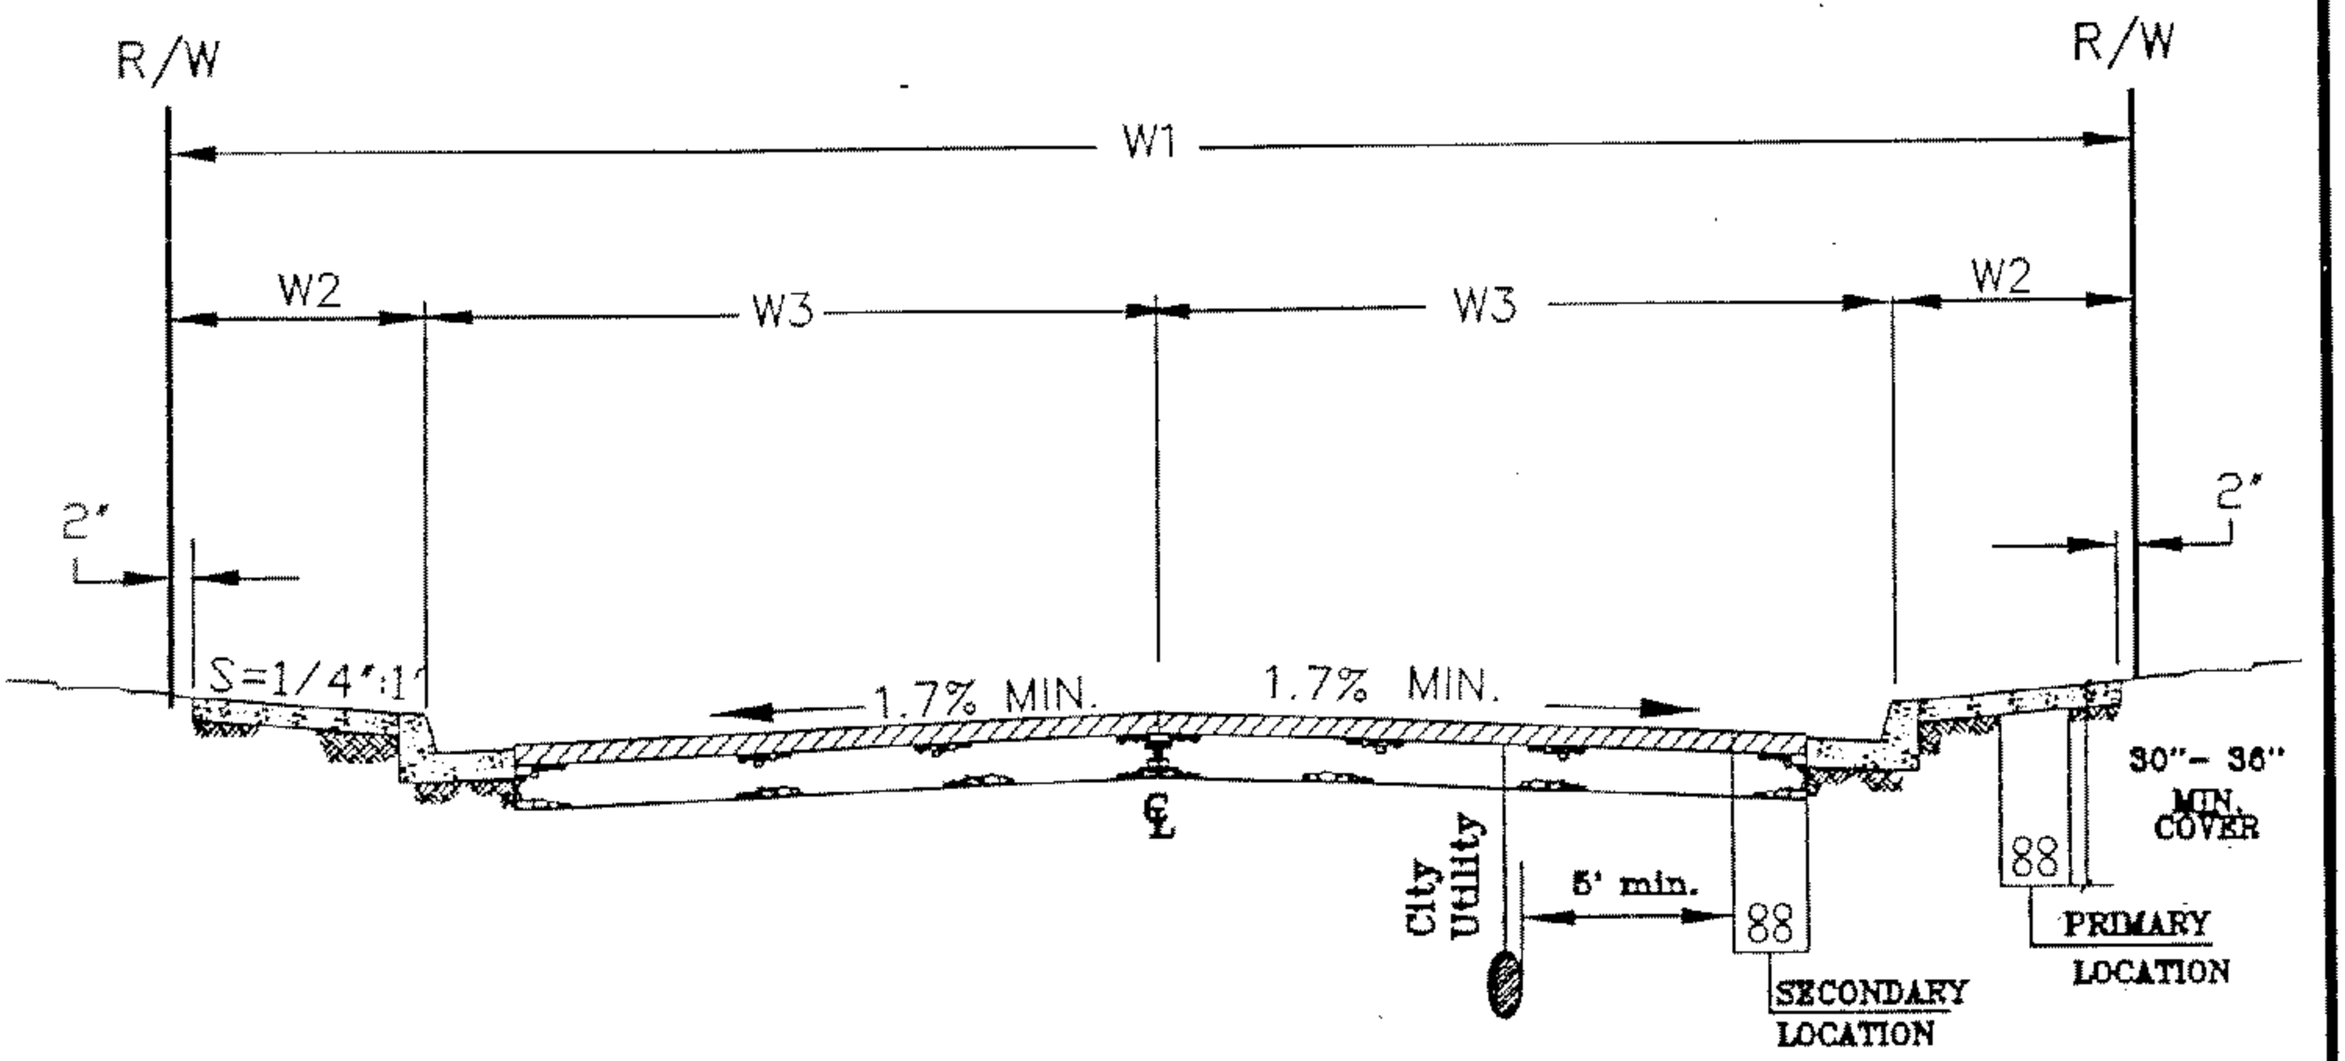

ORDER OF PREFERRED LOCATIONS:

1 – OPEN TRENCH WITHIN THE SIDEWALK AREA FOR STREET PAVEMENT ≤ 5 YEARS OLD.

2 – OPEN TRENCH WITHIN THE ROADWAY ADJACENT TO THE GUTTER FOR STREET PAVEMENT >5 YEARS OLD.

- FOR OPEN TRENCH WITHIN THE SIDEWALK, ALL THE AFFECTED SIDEWALK PANELS SHALL BE REPLACED.
- DEEP BORE UNDER EXISTING SIDEWALK OR IN THE ROADWAY MAY BE REQUIRED PER THE CITY ENGINEER.
- NOTE ALL UTILITY CONDUITS MUST BE A MINIMUM OF 5' CLEAR FROM ANY CITY MAIN LINE UTILITIES (WATER, SEWER, STORM DRAIN).
- FOR W1, W2, W3 DIMENSIONS, SEE STD. PLANS 1102 (LOCAL STREETS) AND 1103B (ARTERIAL STREETS).
- FOR CLEARANCES FROM NON-CITY OWNED UTILITIES, CONTACT UTILITY COMPANIES.

NOTE: FOR TRENCH BEDDING SEE STD. PLAN NO. 1150C.

STD. PLAN NO'S 1150 THRU 1150C REPLACES STD. PLAN NO'S 1206 THRU 1206D.

APPROVED: DATE: 1-22-01

CITY ENGINEER

°CITY OF SANTA ANA°

PUBLIC WORKS AGENCY

DATE		REVISION
06/01/00	SA	REVISED NOTES AND DETAIL
12/14/00		REVISED STANDARD PLAN NUMBER

UTILITY TRENCH DETAIL
TYPICAL UTILITY LOCATIONS

STD. PLAN NUMBER

1150